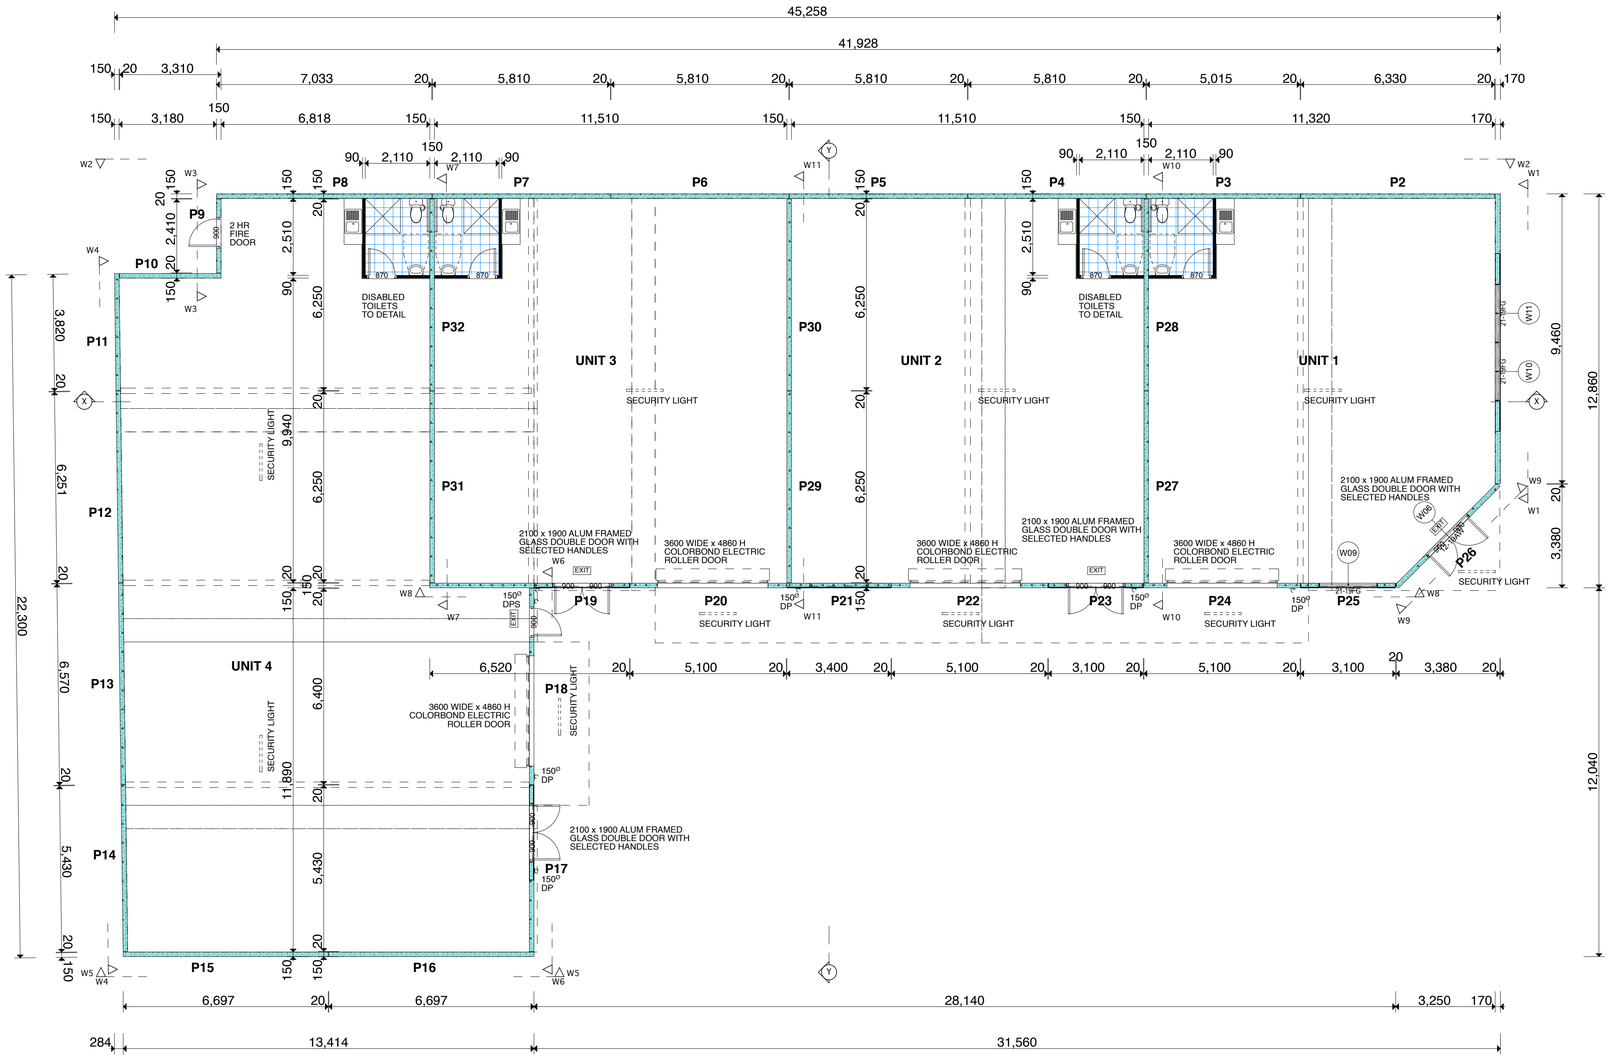

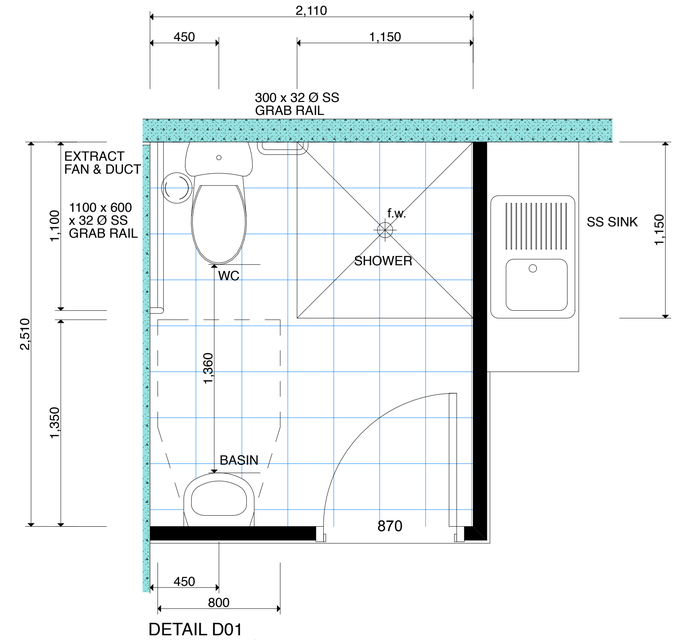

DETAIL D01
DISABLED TOILET
1:20

Des Donaldson
B.ARCH (HON) FAIA
Architect

55 ARCHER ST GUMDALE 4154
PH 07 3245 3060
FAX 07 3245 3061
MOB 0412 199 260
EMAIL dbd@powerup.com.au
ABN 79 575 514 759

REG ARCHITECT NO 720
REG BUILDER NO 10804

DB & JH DONALDSON
TRADING AS
DES DONALDSON ARCHITECT

COPYRIGHT
©
THIS DRAWING IS COPYRIGHT AND ALWAYS REMAINS THE PROPERTY OF DES DONALDSON ARCHITECT
IT IS NOT TO BE REPRODUCED WHOLLY OR IN PART WITHOUT THE CONSENT OF DES DONALDSON ARCHITECT

DATE	REVISION	NO.

BUILDER

CLIENT
CROYDEN FAMILY TRUST

PROJECT
NEW WAREHOUSE UNITS
47 LINK CRESCENT
COOLUM BEACH QLD 4573

DRAWING TITLE
FLOOR PLAN

DATE 12/10/09
DRAWN DBD
ISSUE 22/07/10
REVISION
SCALE 1:100 1:20 (A1 SHEET)

DRAWING NO.
8622.B.02